# Essex Pastures

Ipswich, Massachusetts

January 11, 2018

Project Team: Andrew T. Zalewski, AIA

The MZO Group
Stoneham, MA

## List of Drawings


A-1 Not Used
A-2 24 Unit Building
A-3 24 Unit Bldg - Upper Floor
A-4 30 Unit Building
A-5 30 Unit Bldg - Upper Floor
A-6 40 Unit Bldg .
A-7 40 Unit Bldg - Upper Floor
A-8 Typical Townhouse Building

1of4 Locus Map
2of4 Existing Conditions Plan
3of4 Site Layout Plan
4of4 Site Grading and Utility Plan
Landscape Plan

FRONT ELEVATION

SCALE: 1/8" = 1'-0"

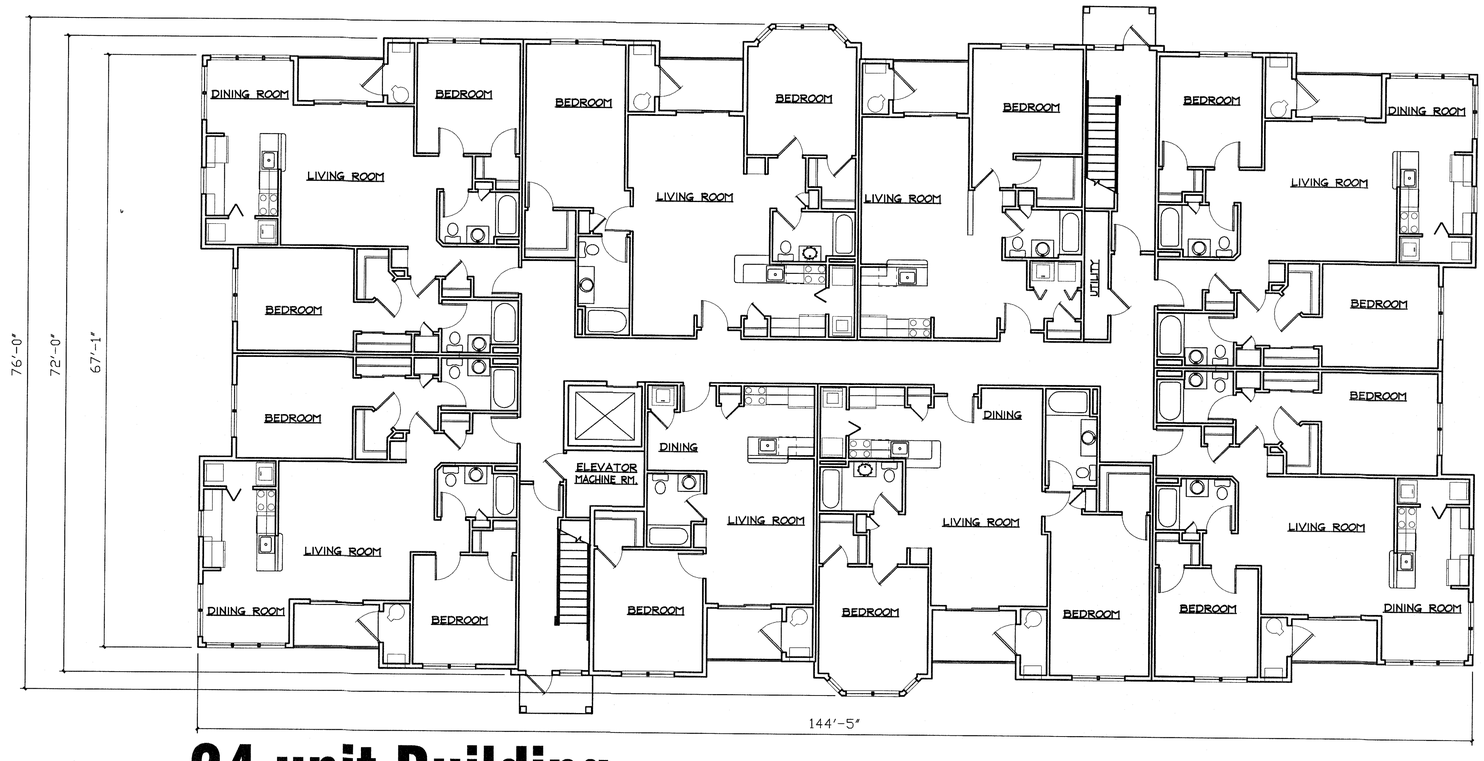


**24 unit Building**

GROUND FLOOR PLAN

SCALE: 1/8" = 1'-0"

# Essex Pasture

Ipswich, MA

January 11, 2018

5873

The MZO GROUP
DESIGNERS – ARCHITECTS – PLANNERS
IN THE *Maguire* TRADITION

335 Main Street, Suite 201 – Stoneham, Massachusetts 02180
Voice: 781-279-4446 – Fax 781-279-4448 – E-Mail: mzo@mzogroup.com – www.mzogroup.com

© COPYRIGHT 2018 MZO ARCHITECTURAL GROUP, INC. OPENS THE COPYRIGHT IN THIS DOCUMENT.
NO PORTION OF THIS DOCUMENT MAY BE COPIED OR USED IN ANY FORM WITHOUT THE EXPRESS WRITTEN CONSENT OF MZO ARCHITECTURAL GROUP, INC.

**Sheet A-2**

# 24 unit Building

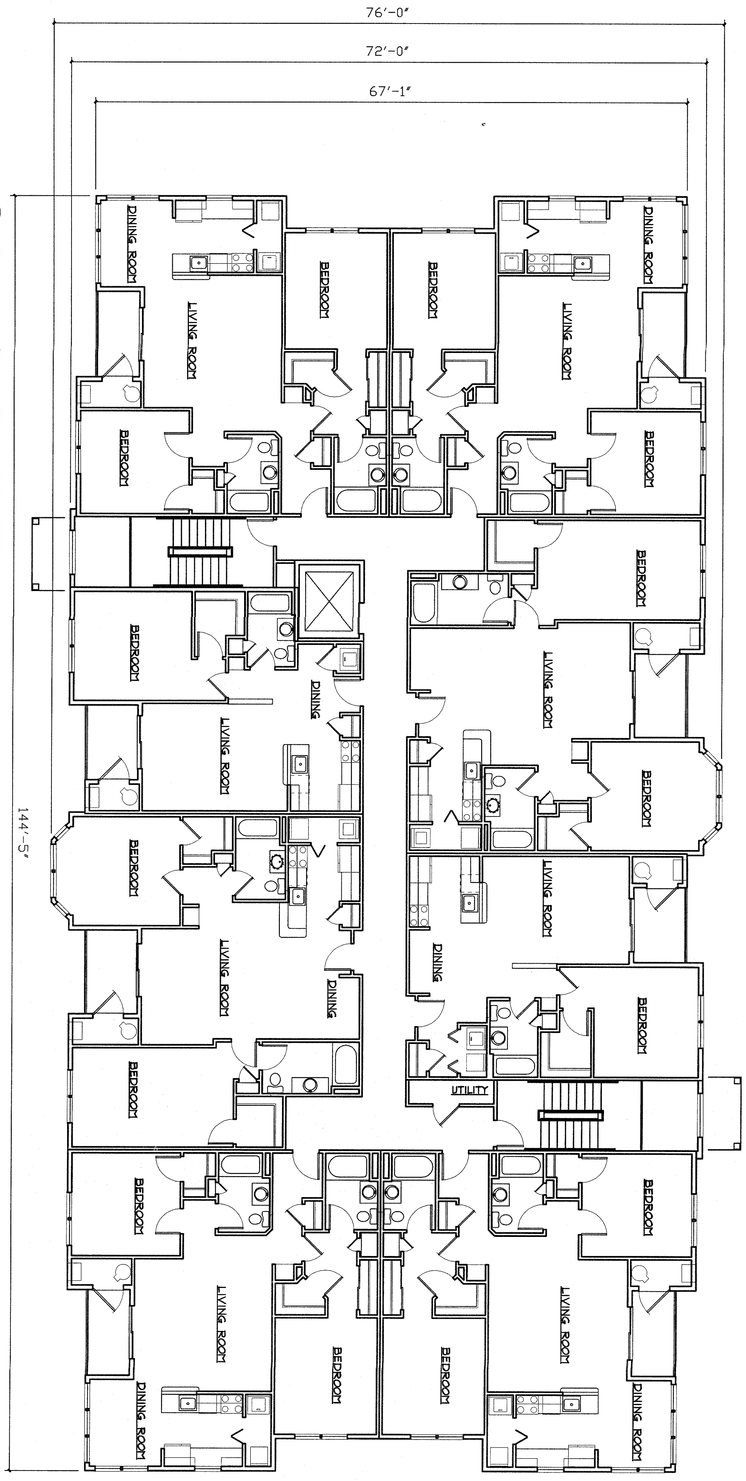


UPPER FLOOR PLAN

SCALE: 1/8" = 1'-0"

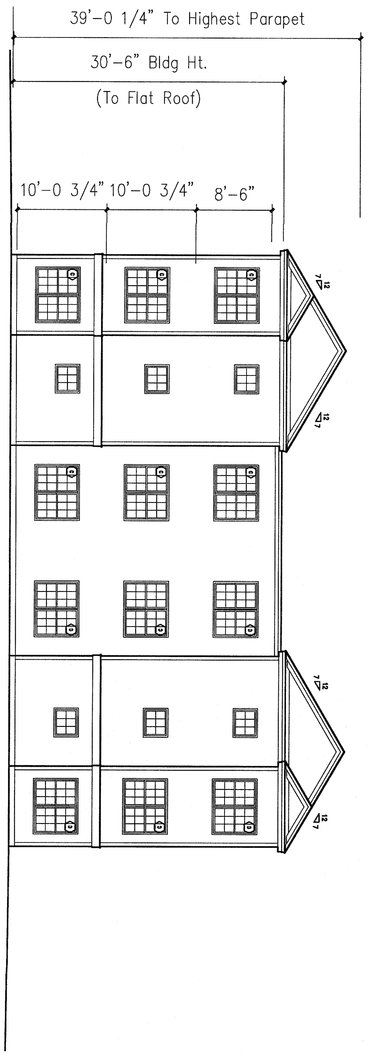


END ELEVATION

SCALE: 1/8" = 1'-0"

# Sheet A-3

# Essex Pastures

Ipswich, MA

January 11, 2018

The MZO GROUP
DESIGNERS - ARCHITECTS - PLANNERS
IN THE *MIQUELLE* TRADITION

335 Main Street, Suite 201 – Stoneham, Massachusetts 02180
Voice 781-279-4446 – Fax 781-279-4448 – E-Mail: mzo@mzogroup.com – www.mzogroup.com

© COPYRIGHT 2018 M.Z.O. ARCHITECTURAL GROUP, INC. OWNS THE COPYRIGHT IN THIS DOCUMENT.
NO REPRODUCTION OR OTHER USE IS ALLOWED WITHOUT THE EXPRESS WRITTEN CONSENT OF M.Z.O. ARCHITECTURAL GROUP, INC.

ANDREW T. ZALEPEN
No. 5202
STONEHAM
MA
COMMONWEALTH OF MASSACHUSETTS

5873

# 30 unit Building

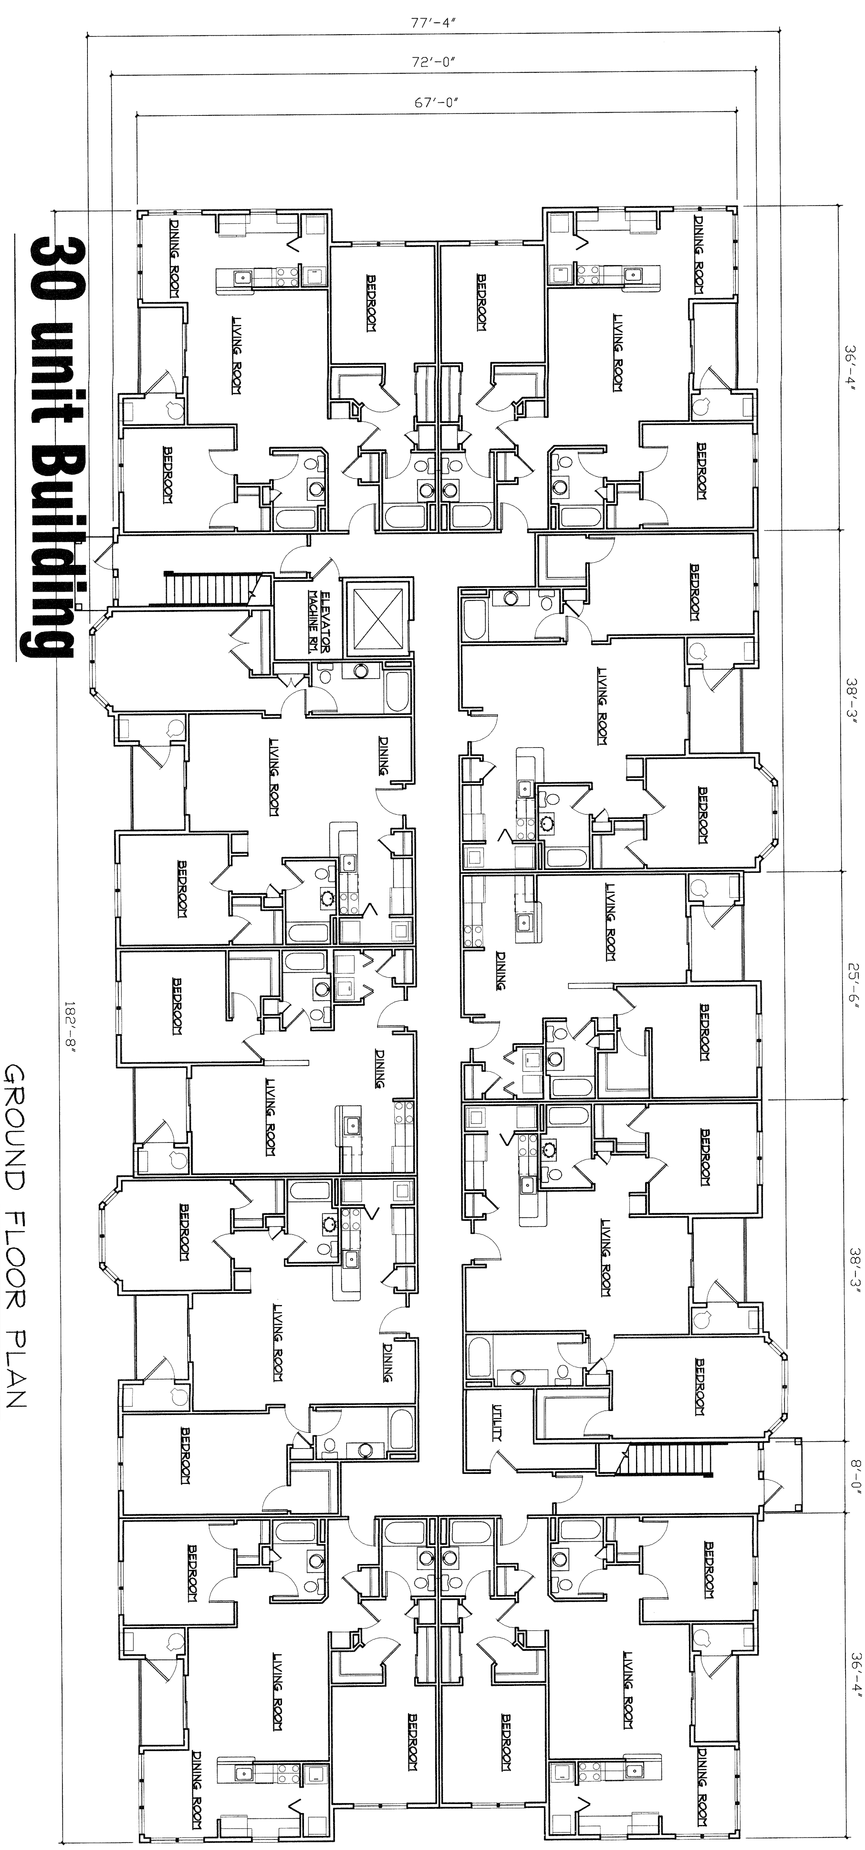


GROUND FLOOR PLAN

SCALE: 1/8" = 1'-0"

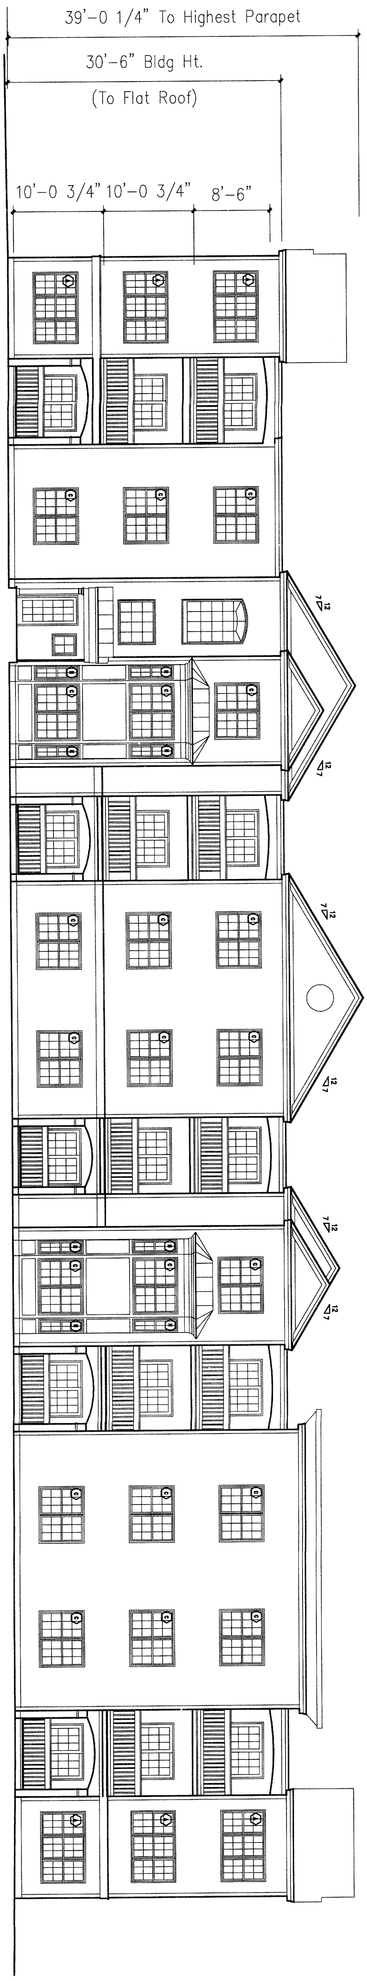


FRONT ELEVATION

SCALE: 1/8" = 1'-0"

# Sheet A-4

# Essex Pastures

Ipswich, MA

January 11, 2018

The MZO GROUP
DESIGNERS - ARCHITECTS - PLANNERS
IN THE *MIQUELLE* TRADITION

335 Main Street, Suite 201 – Stoneham, Massachusetts 02180
Voice 781-279-4446 – Fax 781-279-4448 – E-Mail: mzo@mzogroup.com – www.mzogroup.com

c COPYRIGHT 2018 M.Z.O. ARCHITECTURAL GROUP, INC. OWNS THE COPYRIGHT IN THIS DOCUMENT. NO REPRODUCTION OR OTHER USE IS ALLOWED WITHOUT THE EXPRESS WRITTEN CONSENT OF M.Z.O. ARCHITECTURAL GROUP, INC.

5873

# 30 unit Building

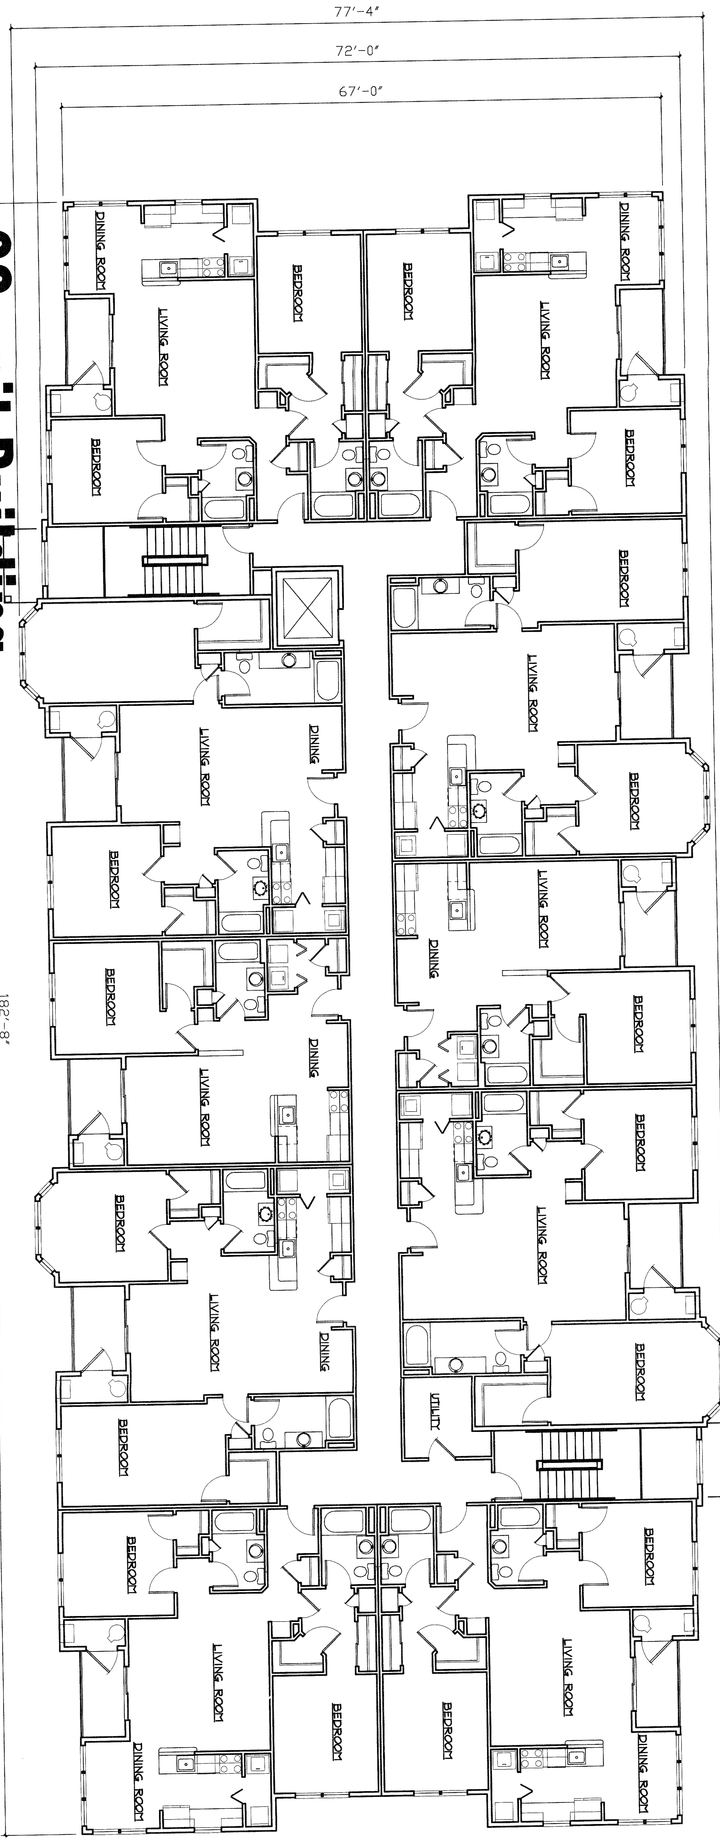


UPPER FLOOR PLAN

SCALE: 1/8" = 1'-0"

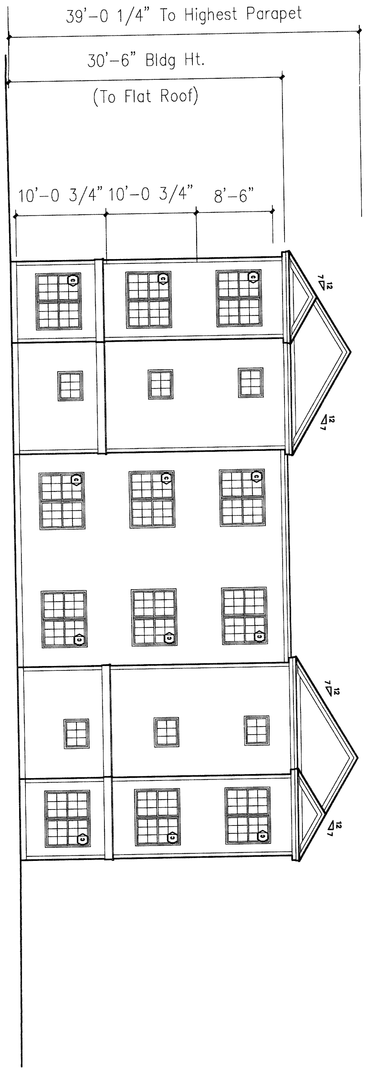


END ELEVATION

SCALE: 1/8" = 1'-0"

Sheet A-5

# Essex Pastures

Ipswich, MA

January 11, 2018

The MZO GROUP
DESIGNERS - ARCHITECTS - PLANNERS
IN THE *MIQUELLE* TRADITION

335 Main Street, Suite 201 – Stoneham, Massachusetts 02180
Voice 781-279-4446 – Fax 781-279-4448 – E-Mail: mzo@mzogroup.com – www.mzogroup.com

© COPYRIGHT 2018 M.Z.O. ARCHITECTURAL GROUP, INC. OWNS THE COPYRIGHT IN THIS DOCUMENT. NO REPRODUCTION OR OTHER USE IS ALLOWED WITHOUT THE EXPRESS WRITTEN CONSENT OF M.Z.O. ARCHITECTURAL GROUP, INC.

REGISTERED ARCHITECT
No. 7218941
STONEHAM, MA
COMMONWEALTH OF MASSACHUSETTS

5873

FRONT ELEVATION

SCALE: 1/8" = 1'-0"

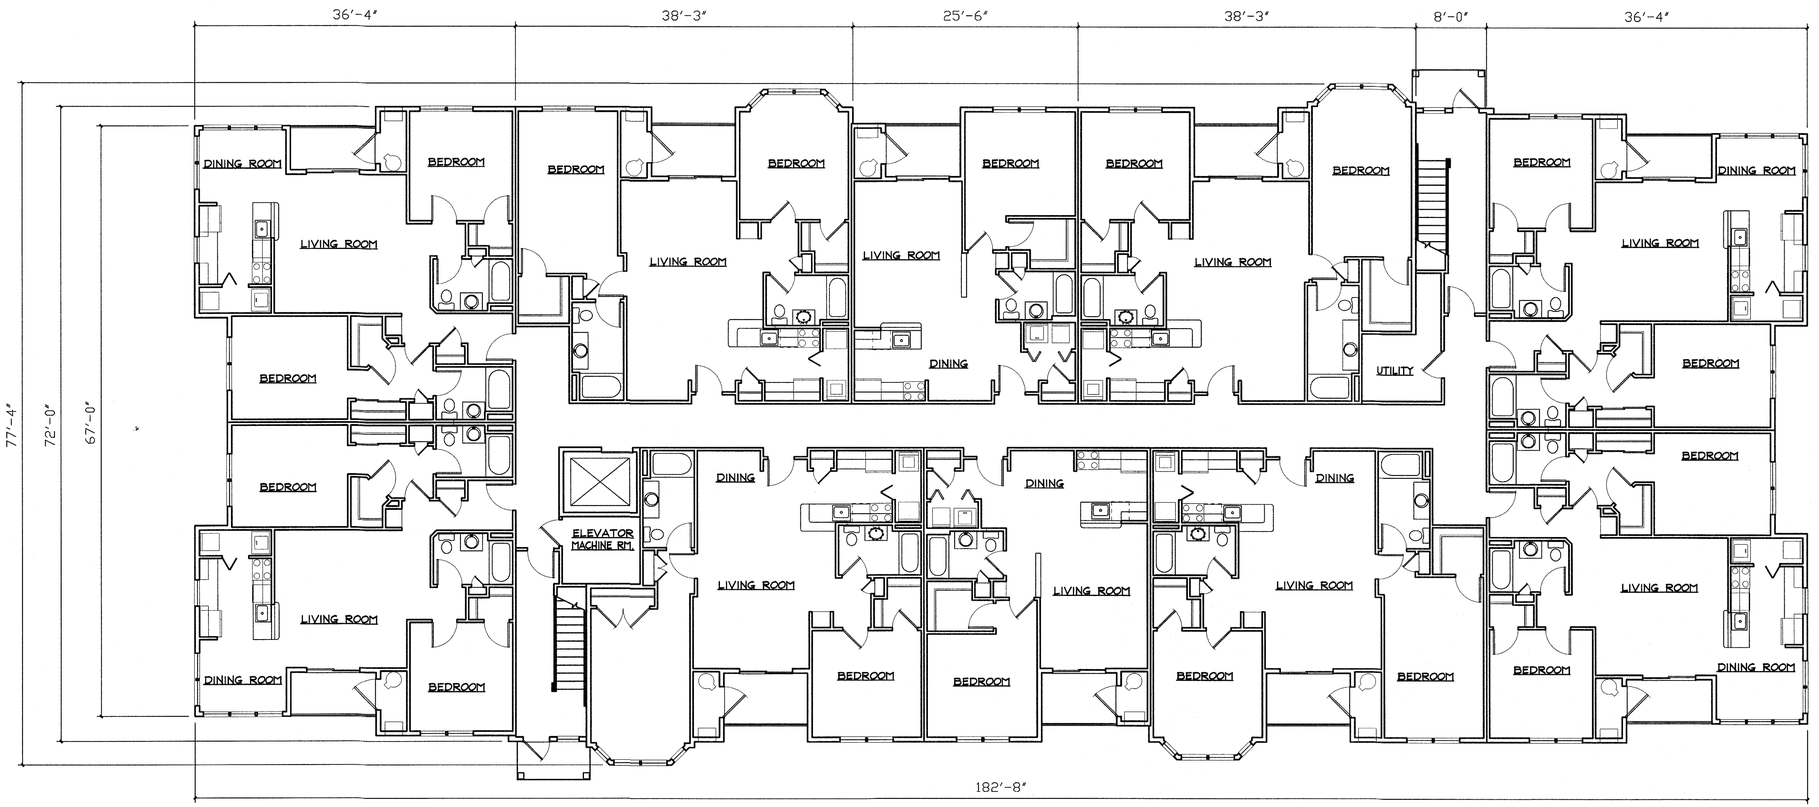


# 40 unit Building

GROUND FLOOR PLAN

SCALE: 1/8" = 1'-0"

# Essex Pastures

Ipswich, MA

January 11, 2018

5873

The MZO GROUP
DESIGNERS - ARCHITECTS - PLANNERS
IN THE *Miquelle* TRADITION

335 Main Street, Suite 201 – Stoneham, Massachusetts 02180
Voice 781-279-4446 – Fax 781-279-4448 – E-Mail: mzo@mzogroup.com – www.mzogroup.com

COPYRIGHT 2018 MZO ARCHITECTURAL GROUP, INC. OWNS THIS COPYRIGHT IN THIS DOCUMENT.
ANY USE OF THIS DOCUMENT WITHOUT THE EXPRESS WRITTEN CONSENT OF MZO ARCHITECTURAL GROUP, INC.

REGISTERED ARCHITECT — JOSEPH T. ZAJENKOWSKI — No. 5482 — STONEHAM, MA — COMMONWEALTH OF MASSACHUSETTS

**Sheet A-6**

END ELEVATION

SCALE: 1/8" = 1'-0"




# 40 unit Building

UPPER FLOOR PLAN

SCALE: 1/8" = 1'-0"

# Essex Pastures

Ipswich, MA

January 11, 2018

5873

The MZO GROUP
DESIGNERS - ARCHITECTS - PLANNERS
IN THE *Maiuolli* TRADITION

335 Main Street, Suite 201 – Stoneham, Massachusetts 02180
Voice: 781-279-4446 – Fax: 781-279-4448 – E-Mail: mzo@mzogroup.com – www.mzogroup.com

© COPYRIGHT 2018 MZO ARCHITECTURAL GROUP, INC. OWNS THE COPYRIGHT IN THIS DOCUMENT. ANY REPRODUCTION OF THIS DRAWING UNLESS AUTHORIZED WITHOUT THE EXPRESS WRITTEN CONSENT OF MZO ARCHITECTURAL GROUP, INC.

# Sheet A-7

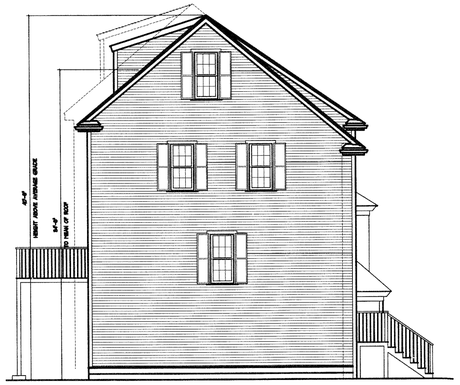


LEFT ELEVATION

SCALE: 1/8" = 1'-0"

FRONT ELEVATION

SCALE: 1/8" = 1'-0"

BACK ELEVATION

SCALE: 1/8" = 1'-0"

RIGHT ELEVATION

SCALE: 1/8" = 1'-0"

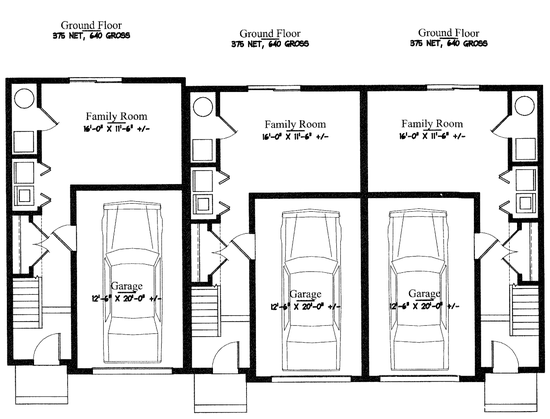


GROUND FLOOR PLAN

SCALE: 1/8" = 1'-0"

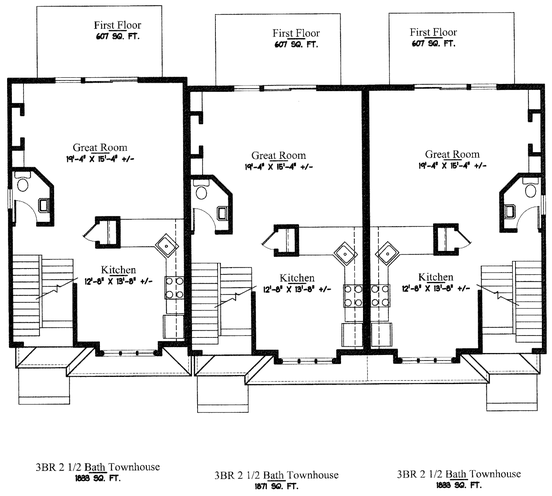


FIRST FLOOR PLAN

SCALE: 1/8" = 1'-0"

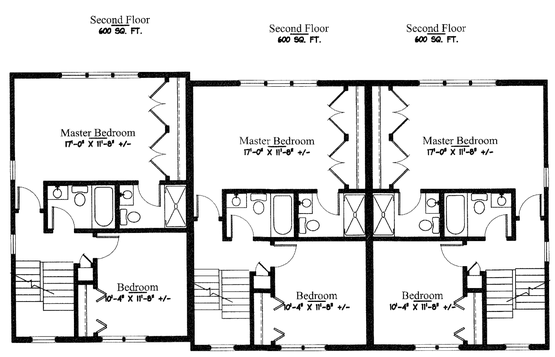


SECOND FLOOR PLAN

SCALE: 1/8" = 1'-0"

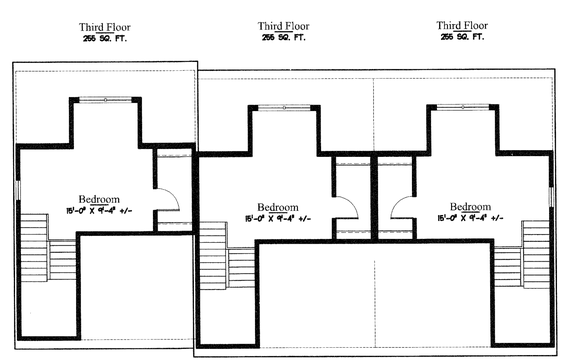


LOFT PLAN

SCALE: 1/8" = 1'-0"

# Typical Townhomes

# Essex Pastures

Ipswich, MA

January 11, 2018


The MZO GROUP
DESIGNERS ■ ARCHITECTS ■ PLANNERS
IN THE *MIQUELLE* TRADITION

92 Montvale Avenue, Suite 4350 ■ Stoneham, Massachusetts 02180
Voice 781-279-4446 ■ Fax 781-279-4448 ■ E-Mail: mzo@mzogroup.com ■ www.mzogroup.com


REGISTERED ARCHITECT
ANDREW T. ZAJENKOWSKI
No. 5092
STONEHAM, MA
COMMONWEALTH OF MASSACHUSETTS

**Sheet A-8**


c COPYRIGHT 2018 M.Z.O. ARCHITECTURAL GROUP, INC. OWNS THE COPYRIGHT IN THIS DOCUMENT.
NO REPRODUCTION OR OTHER USE IS ALLOWED WITHOUT THE EXPRESS WRITTEN CONSENT OF M.Z.O. ARCHITECTURAL GROUP, INC.