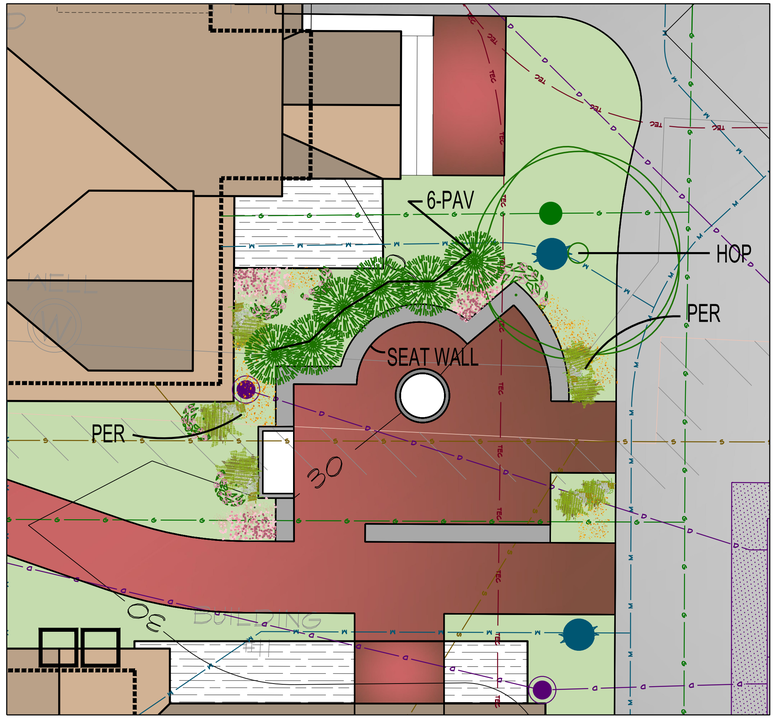

PLAN 1 L-1 GATHERING AREA
SCALE: 1/4" = 1'

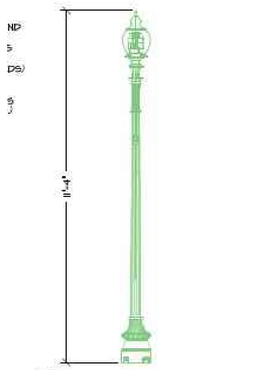

NOTE:
TYPE TO BE APPROVED BY THE IPSWICH PLANNING BOARD

SINGLE ACORN LIGHT POLE
NOT TO SCALE

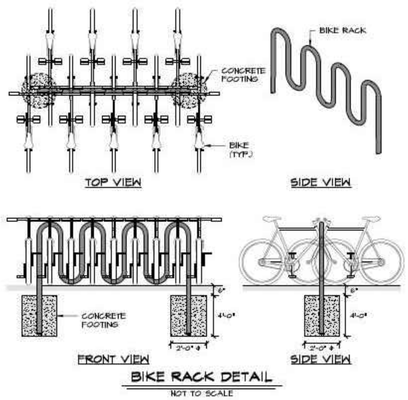

BIKE RACK DETAIL
NOT TO SCALE

ELEV. 2 L-2 LIGHT POLE & BIKE RACK
SCALE: N.T.S

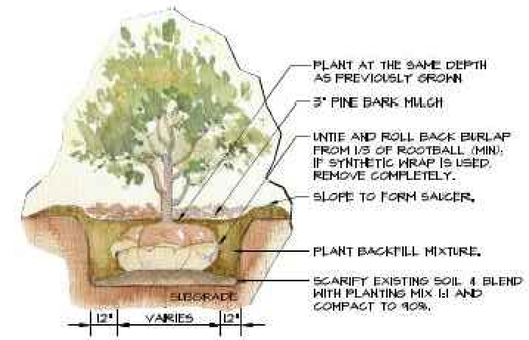

TYPICAL SHRUB PLANTING
NOT TO SCALE

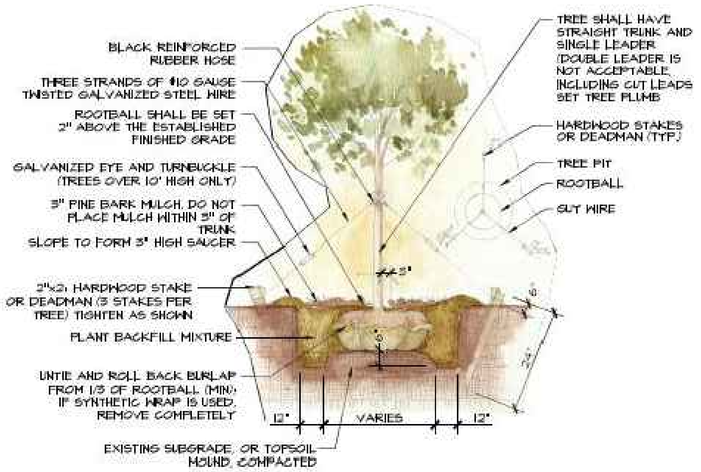

DECIDUOUS TREE PLANTING
NOT TO SCALE

PERENNIAL LANDSCAPE BED - RECOMMENDED PLANTINGS

NOTE: FINAL PERENNIAL LANDSCAPE BED AND RAIN GARDEN PLANTINGS WILL BE SELECTED AT THE TIME OF CONSTRUCTION AND WILL DEPEND ON NURSERY STOCK AVAILABILITY. ADDITIONAL PLANTING CAN BE SELECTED AS REPLACEMENTS FROM THE RECOMMENDATIONS LISTED ON THIS DRAWING.

ELEV. 3 L-2 PLANTING DETAILS
SCALE: AS NOTED

NOT TO SCALE

BLACKEYED SUSAN

CONE FLOWER

STEEPLE BUSH

BEARBERRY

DAYLILY

JUNIPER

MILKWEED

NEW ENGLAND ASTER

SOFT TOUCH HOLLY

PER: SAMPLE PLANT IMAGES

ELEV. 4 L-2 SAMPLE PLANT IMAGES
SCALE: N.T.S

BOULDER LANDSCAPE
NOT TO SCALE

BOULDER AREA PLANTINGS

Rhus aromatica (Gro-Low Sumac)

Schizachyrium scoparium (Little Bluestem)

SIDEWALK STRIP PLANTINGS

ELEV. 4 L-2 SAMPLE PLANT IMAGES
SCALE: N.T.S

GRAPHIC SCALE
10 0 5 10 20 40
(IN FEET)
1 inch = 10 ft.

Prepared for:
Wash. Station Village LLC
342 Linebrook Rd.
Ipswich, MA 01938

Revisions:

5-11
Washington St.
Ipswich, MA

DRAWING TITLE
Landscape Plan Details

james k. emmanuel l associates
LANDSCAPE ARCHITECTS
22 Carlton Rd.
Marblehead, MA 01945
tel. (781) 622-7487
james@jamesemmanuel.com
www.jamesemmanuel.com

SCALE 1" = 10'
DRAWN BY JKE
CHECKED
DATE April 5, 2022

DRAWING NUMBER
L-2