Key	Qty	Botanical Name	Common Name	Size/Condition	Remarks
Trees					
Bp	3	Betula papyrifera	PAPER BIRCH	10-12' B&B MULTI	
Cc	3	Carpinus caroliniana	AMERICAN HOPHORNBEAM	2-2.5" CAL.	
ab	1	abies balsamea	BALSAM FIR	7-8'	

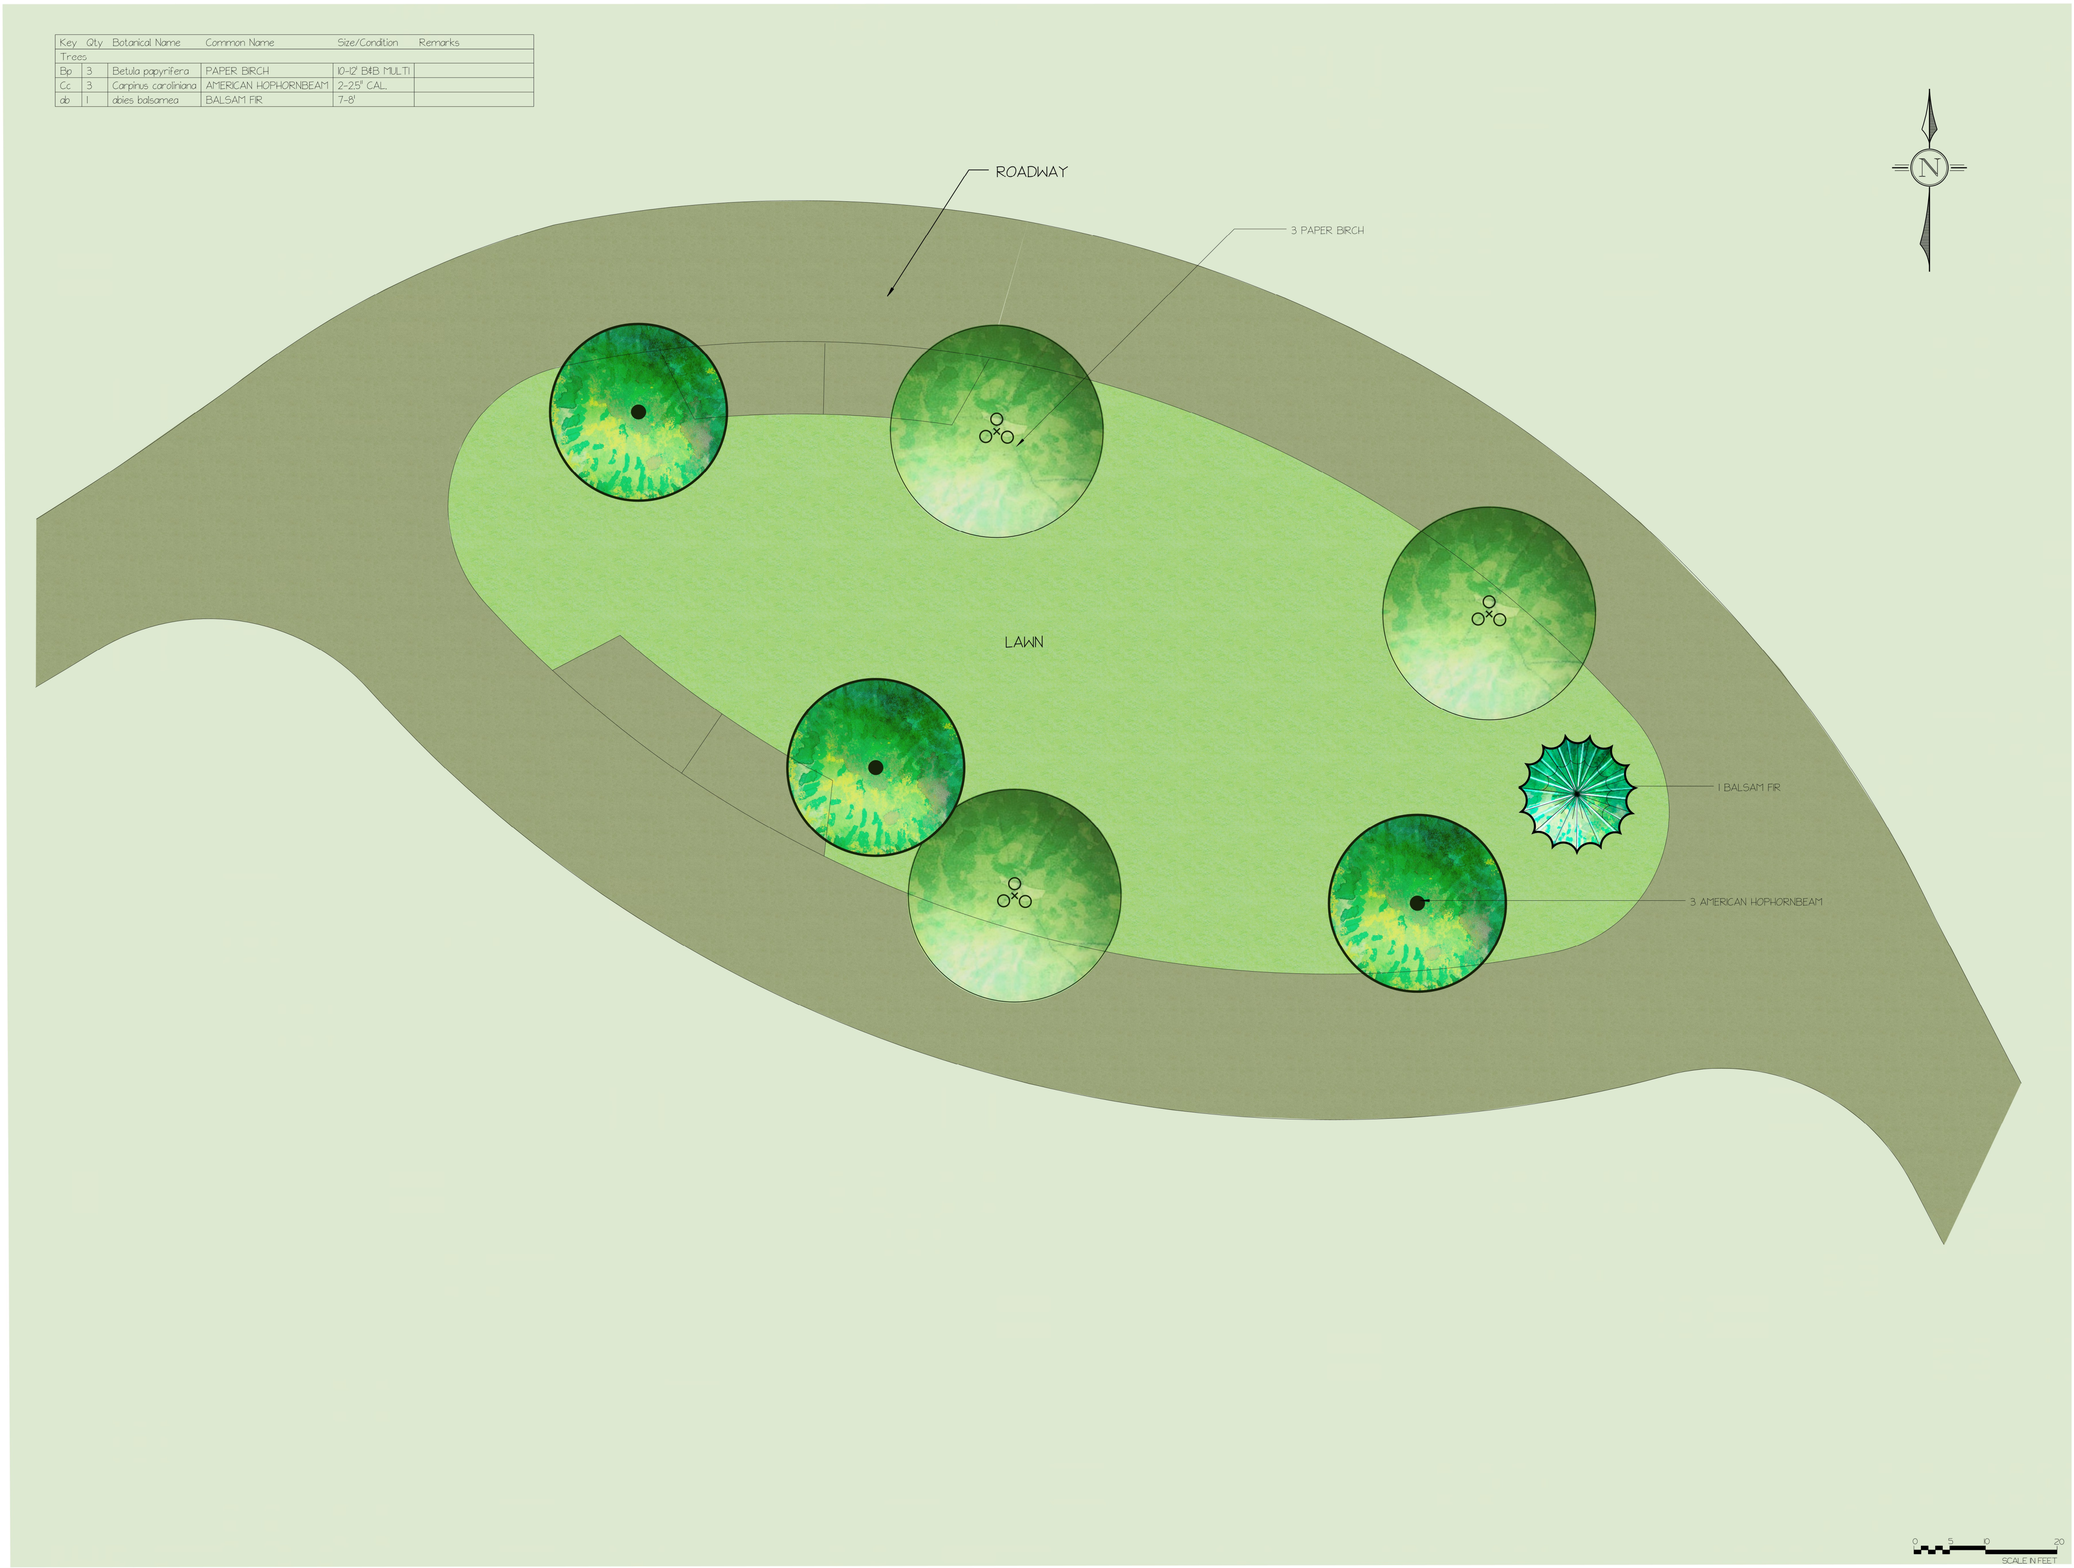

NOTES

No.	Date	Description
3	7.15.19	UPDATE
2	11.9.19	UPDATE
1	11.07.18	UPDATE

REVISIONS

PRIMROSE PARK
PREPARED FOR:
PRIMROSE FARM

COLE LANDSCAPING, INC
YOUR OUTDOOR LIVING PROFESSIONALS

SCALE 1"=10'
DRAWN BY Mara J. Robinson, ASLA
CHECKED BY Greg Cole
DATE June 13, 2018
DATE OF PRINT

PROJECT NO. 140
SHEET NO. L-3

Powered by DynoSCAPE®