Key	Qty	Botanical Name	Common Name	Size/Condition	Remarks
Shrubs					
ivR	6	Ilex verticillata 'Red Sprite'	RED SPRITE WINTERBERRY	#3	
Ornamental Grasses					
Sn	2	Sorghastrum nutans	INDIAN GRASS	#1	
Perennials and Annuals					
AIB	6	Aster laevis 'Bluebird'	SMOOTH ASTER	#1	
Ba	10	Boltonia asteroides	WHITE BOLTONIA	1 GAL.	

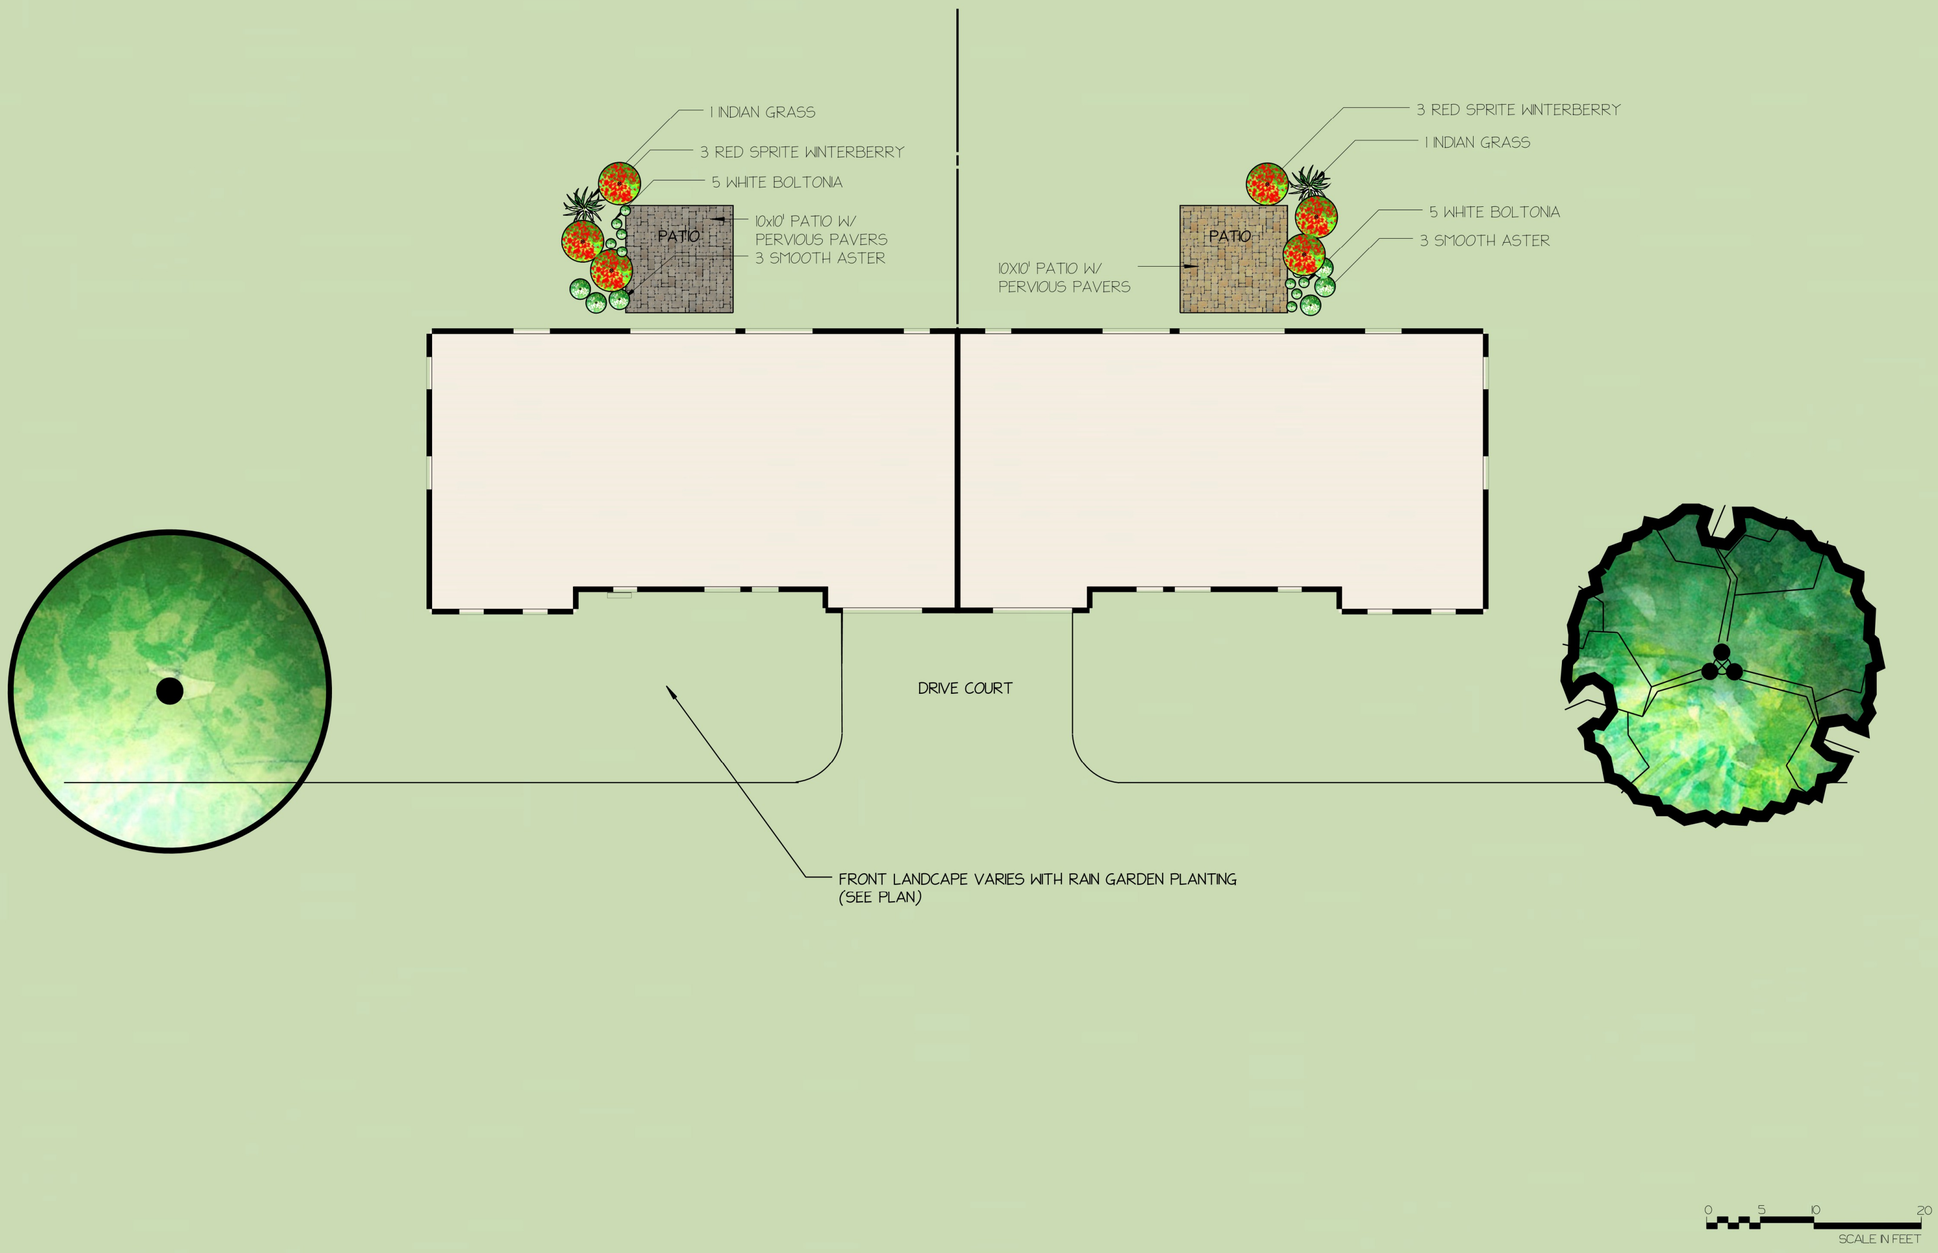

NOTES

No.	Date	Description
4	7.15.19	UPDATE
3	1.1.9.19	UPDATE
2	1.1.9.18	UPDATE
1	1.0.7.18	UPDATE

REVISIONS

Typical Unit
Backyard Landscape
Prepared For:
Primrose Farms

COLE LANDSCAPING, INC
YOUR OUTDOOR LIVING PROFESSIONALS

SCALE 1"=10'
DRAWN BY Mara J. Robinson,ASLA
CHECKED BY Greg Cole
DATE June 13, 2018
DATE OF PRINT

PROJECT NO. 140
SHEET NO. L-4

Powered by DynaSCAPE®