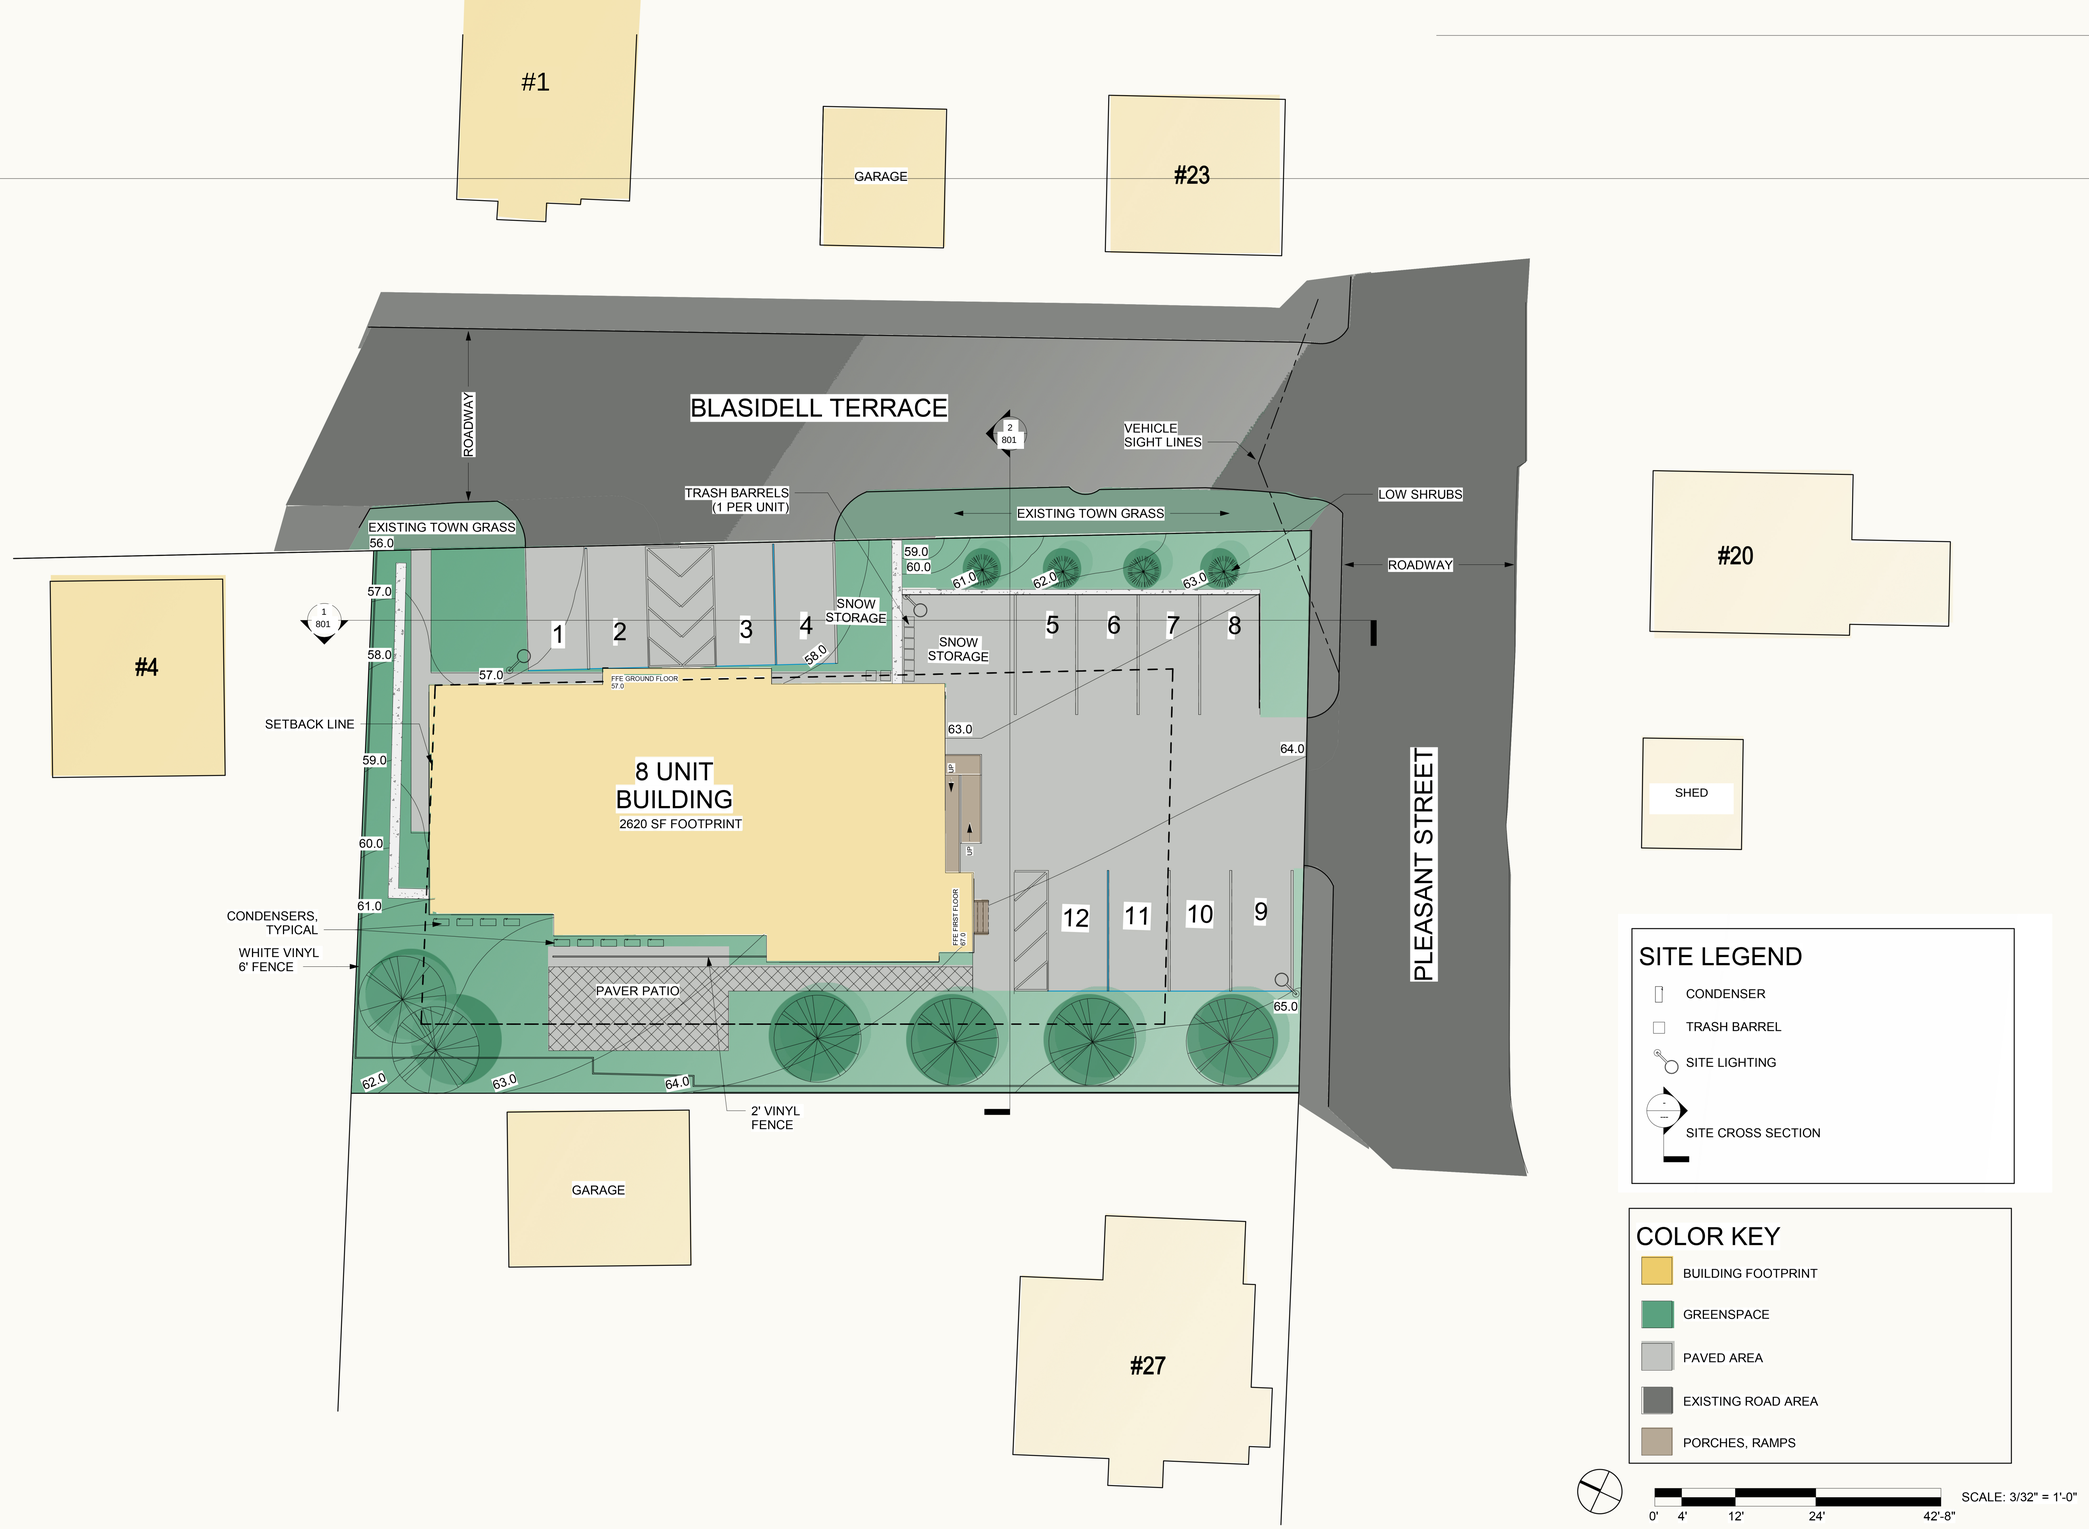

November 21, 2019

INDEPENDENCE VILLAGE
25 PLEASANT STREET
IPSWICH, MA 01938

ONE BUILDING CONCEPT STUDY

SITE PLAN
OVERVIEW