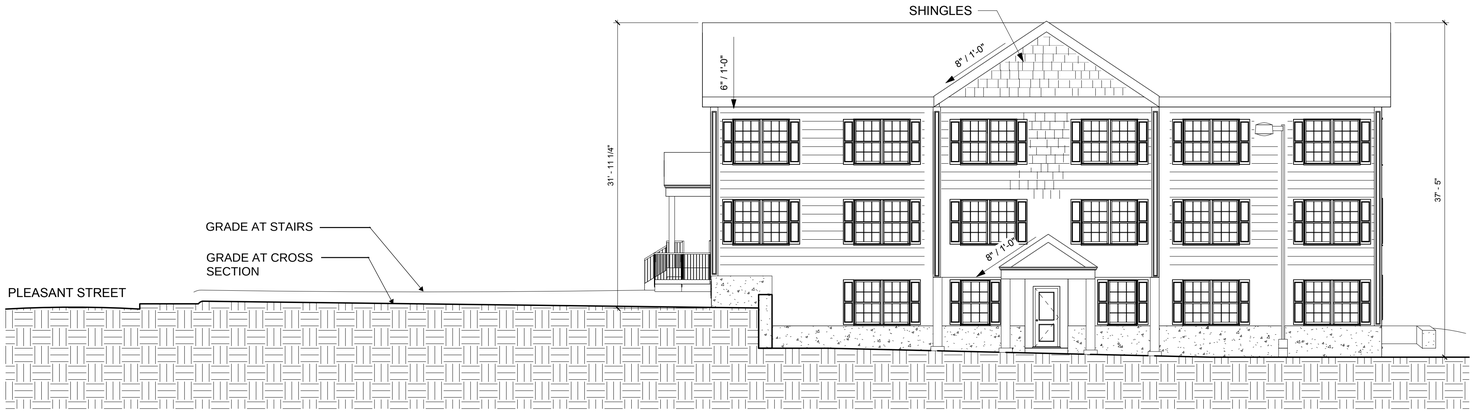

1 VIEW FROM BLAISDELL TR

1/8" = 1'-0"

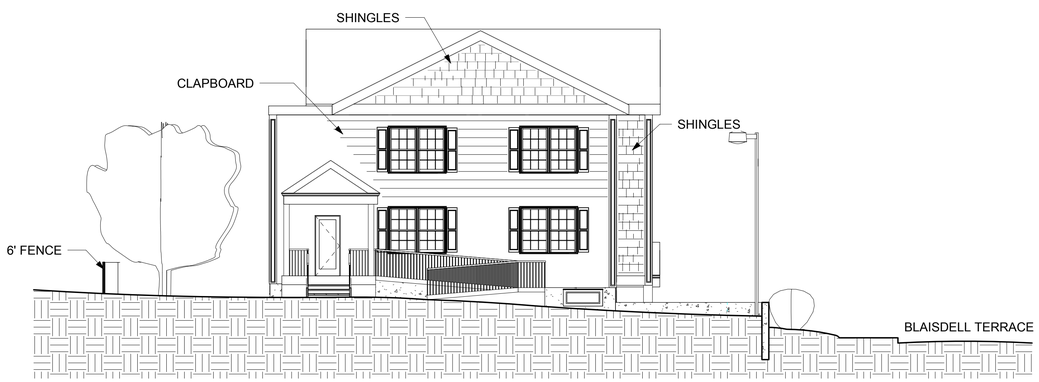

2 VIEW FROM PLEASANT ST

1/8" = 1'-0"

INDEPENDENCE VILLAGE
25 PLEASANT STREET
IPSWICH, MA 01938

ONE BUILDING CONCEPT STUDY

November 21, 2019

SITE CROSS SECTIONS

A801