VIEW FROM BLASIDELL TERRACE

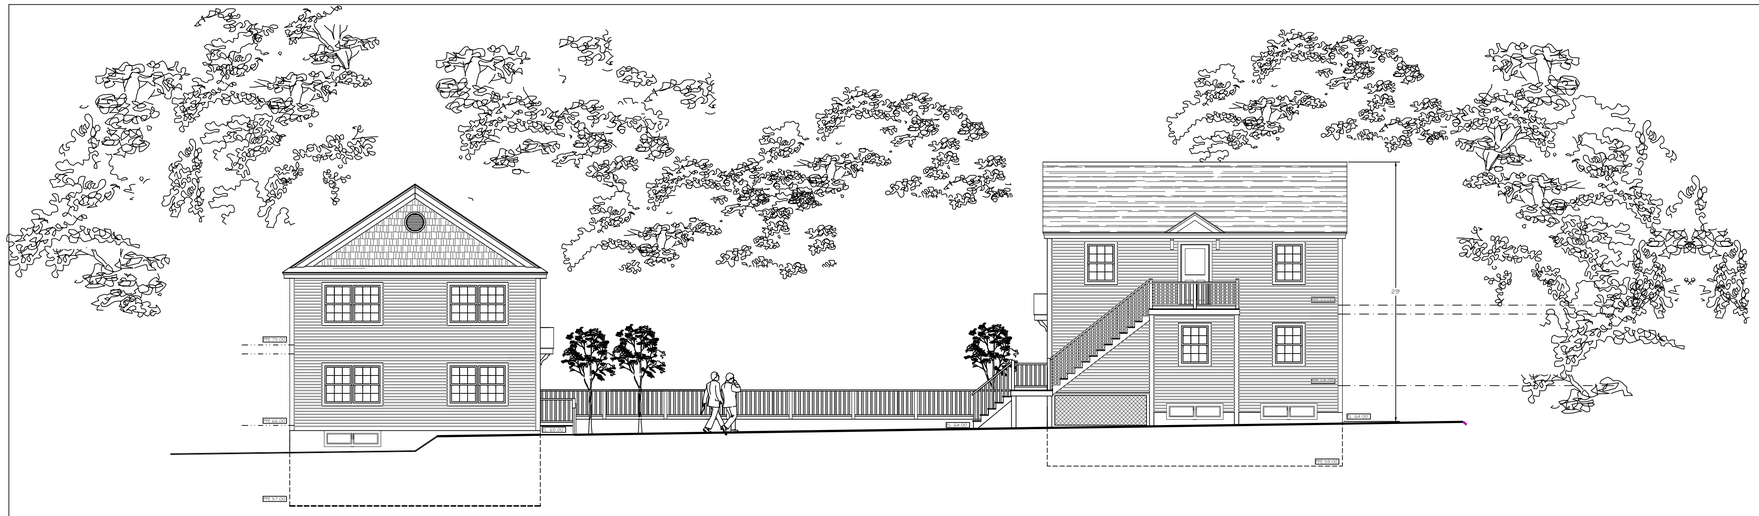

VIEW TOWARDS BLASIDELL TERRACE

SCALE: 1/8" = 1'-0"

0' 4' 12' 24' 42'-8"

SITE CROSS SECTIONS

INDEPENDANCE VILLAGE
25 PLEASANT STREET
IPSWICH, MA.

MAY 12, 2020